
PLATE Nº 3

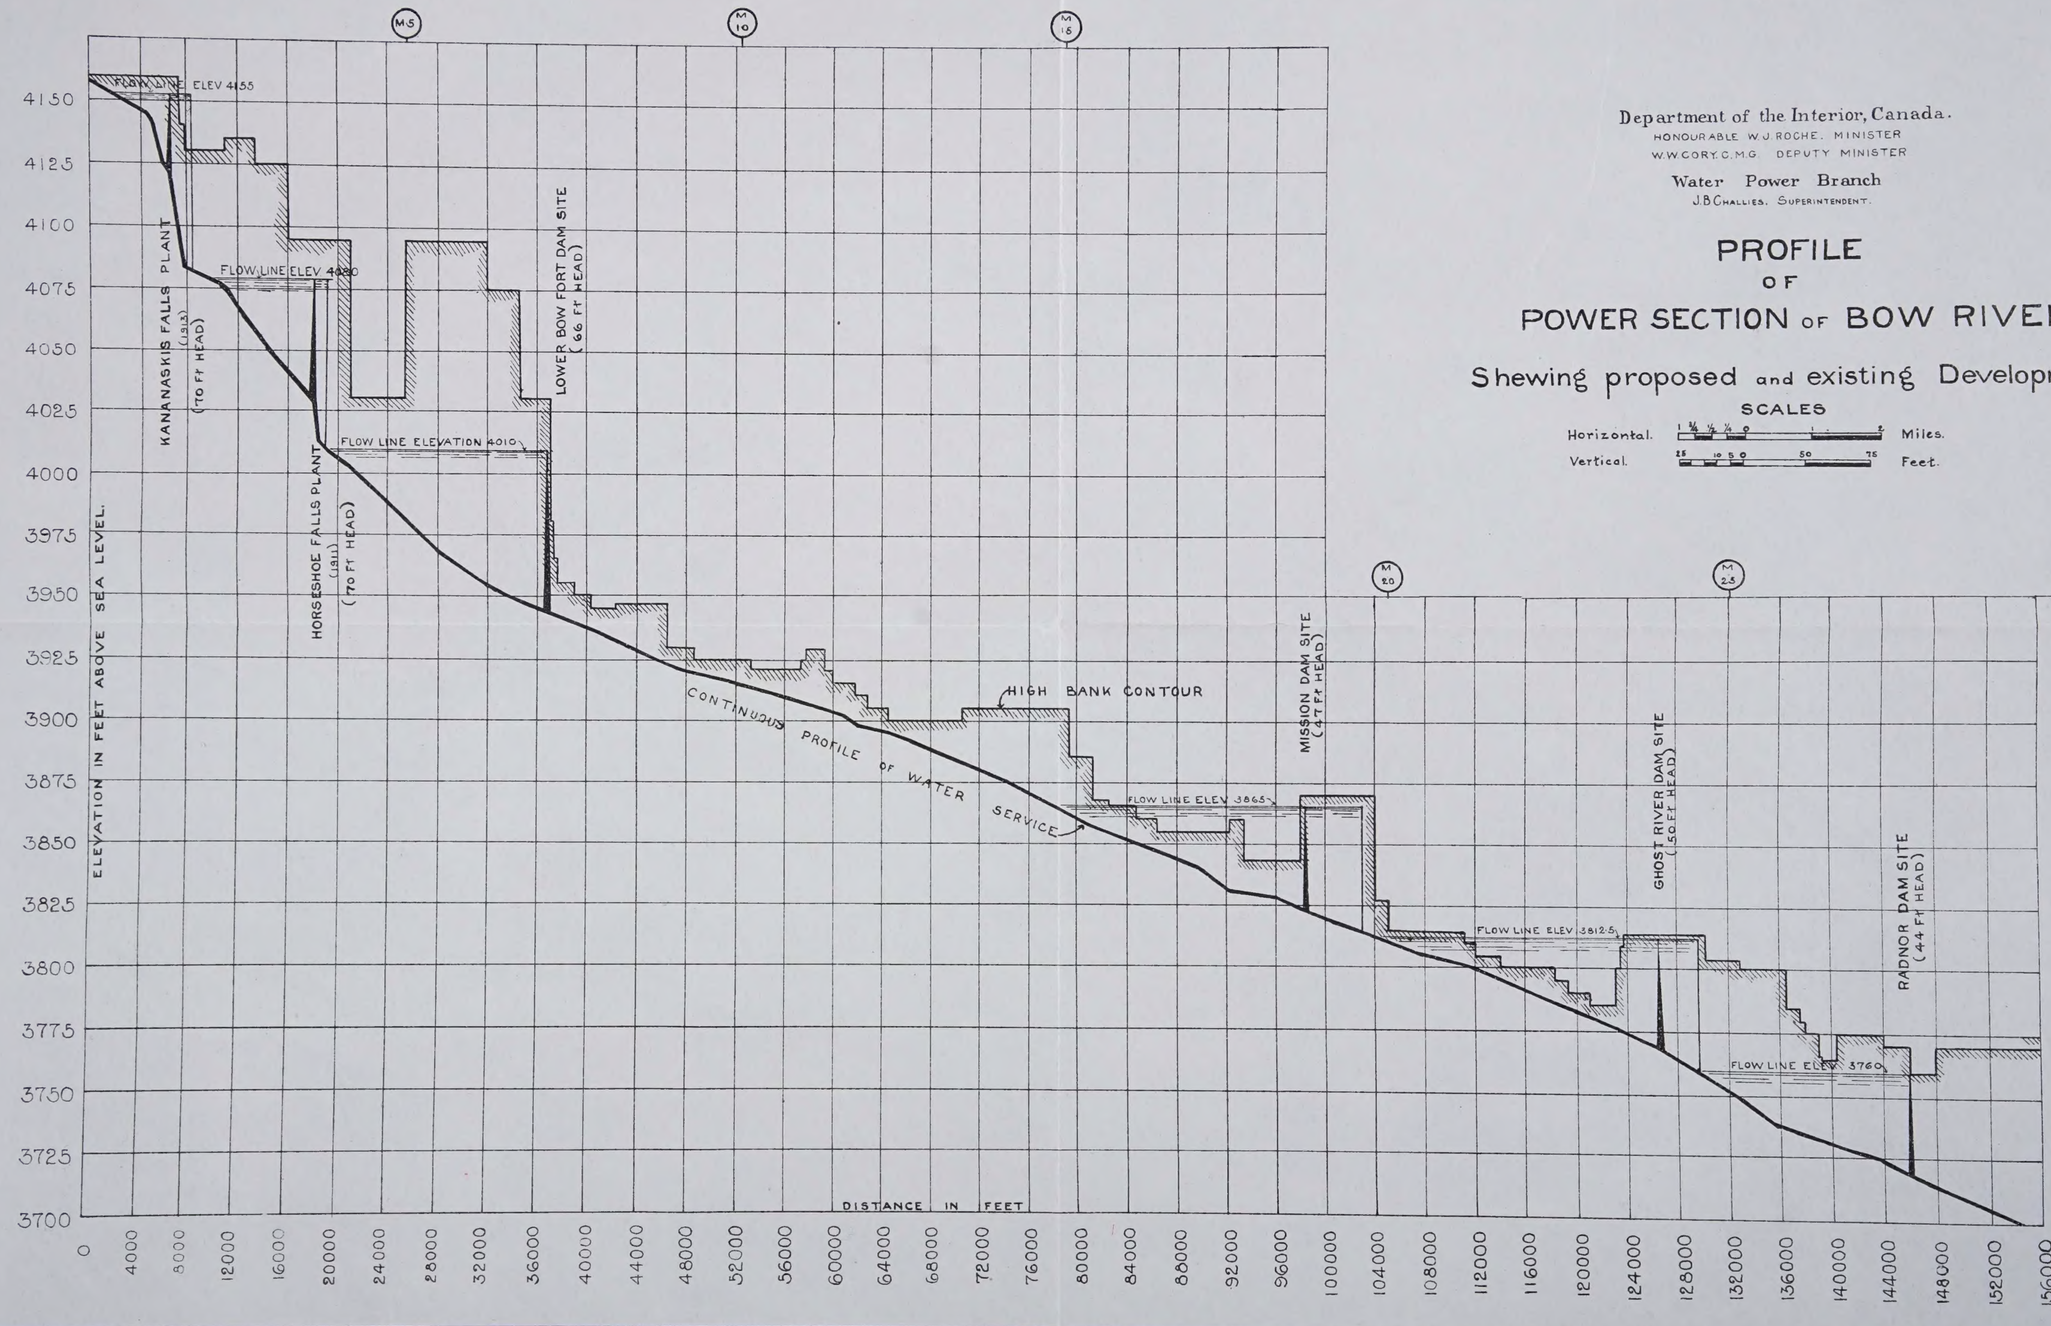

Department of the Interior, Canada.

HONOURABLE W.J. ROCHE. MINISTER

W.W. CORY, C.M.G. DEPUTY MINISTER

Water Power Branch

J.B. CHALLIES. SUPERINTENDENT.

PROFILE OF POWER SECTION OF BOW RIVER

Shewing proposed and existing Developments.

SCALES

Horizontal. 1 ½ ½ ¼ 0 1 2 Miles.

Vertical. 25 10 5 0 50 75 Feet.

Department of the Interior, Canada.
HONOURABLE W. J. ROCHE. MINISTER
W. W. CORY. C.M.G. DEPUTY MINISTER

Water Power Branch
J. B. CHALLIES. SUPERINTENDENT.

PROFILE
OF
POWER SECTION OF BOW RIVE

Shewing proposed and existing Develop

SCALES

Horizontal. 1 ¾ ½ ¼ 0 1 2 Miles.

Vertical. 25 10 5 0 50 75 Feet.

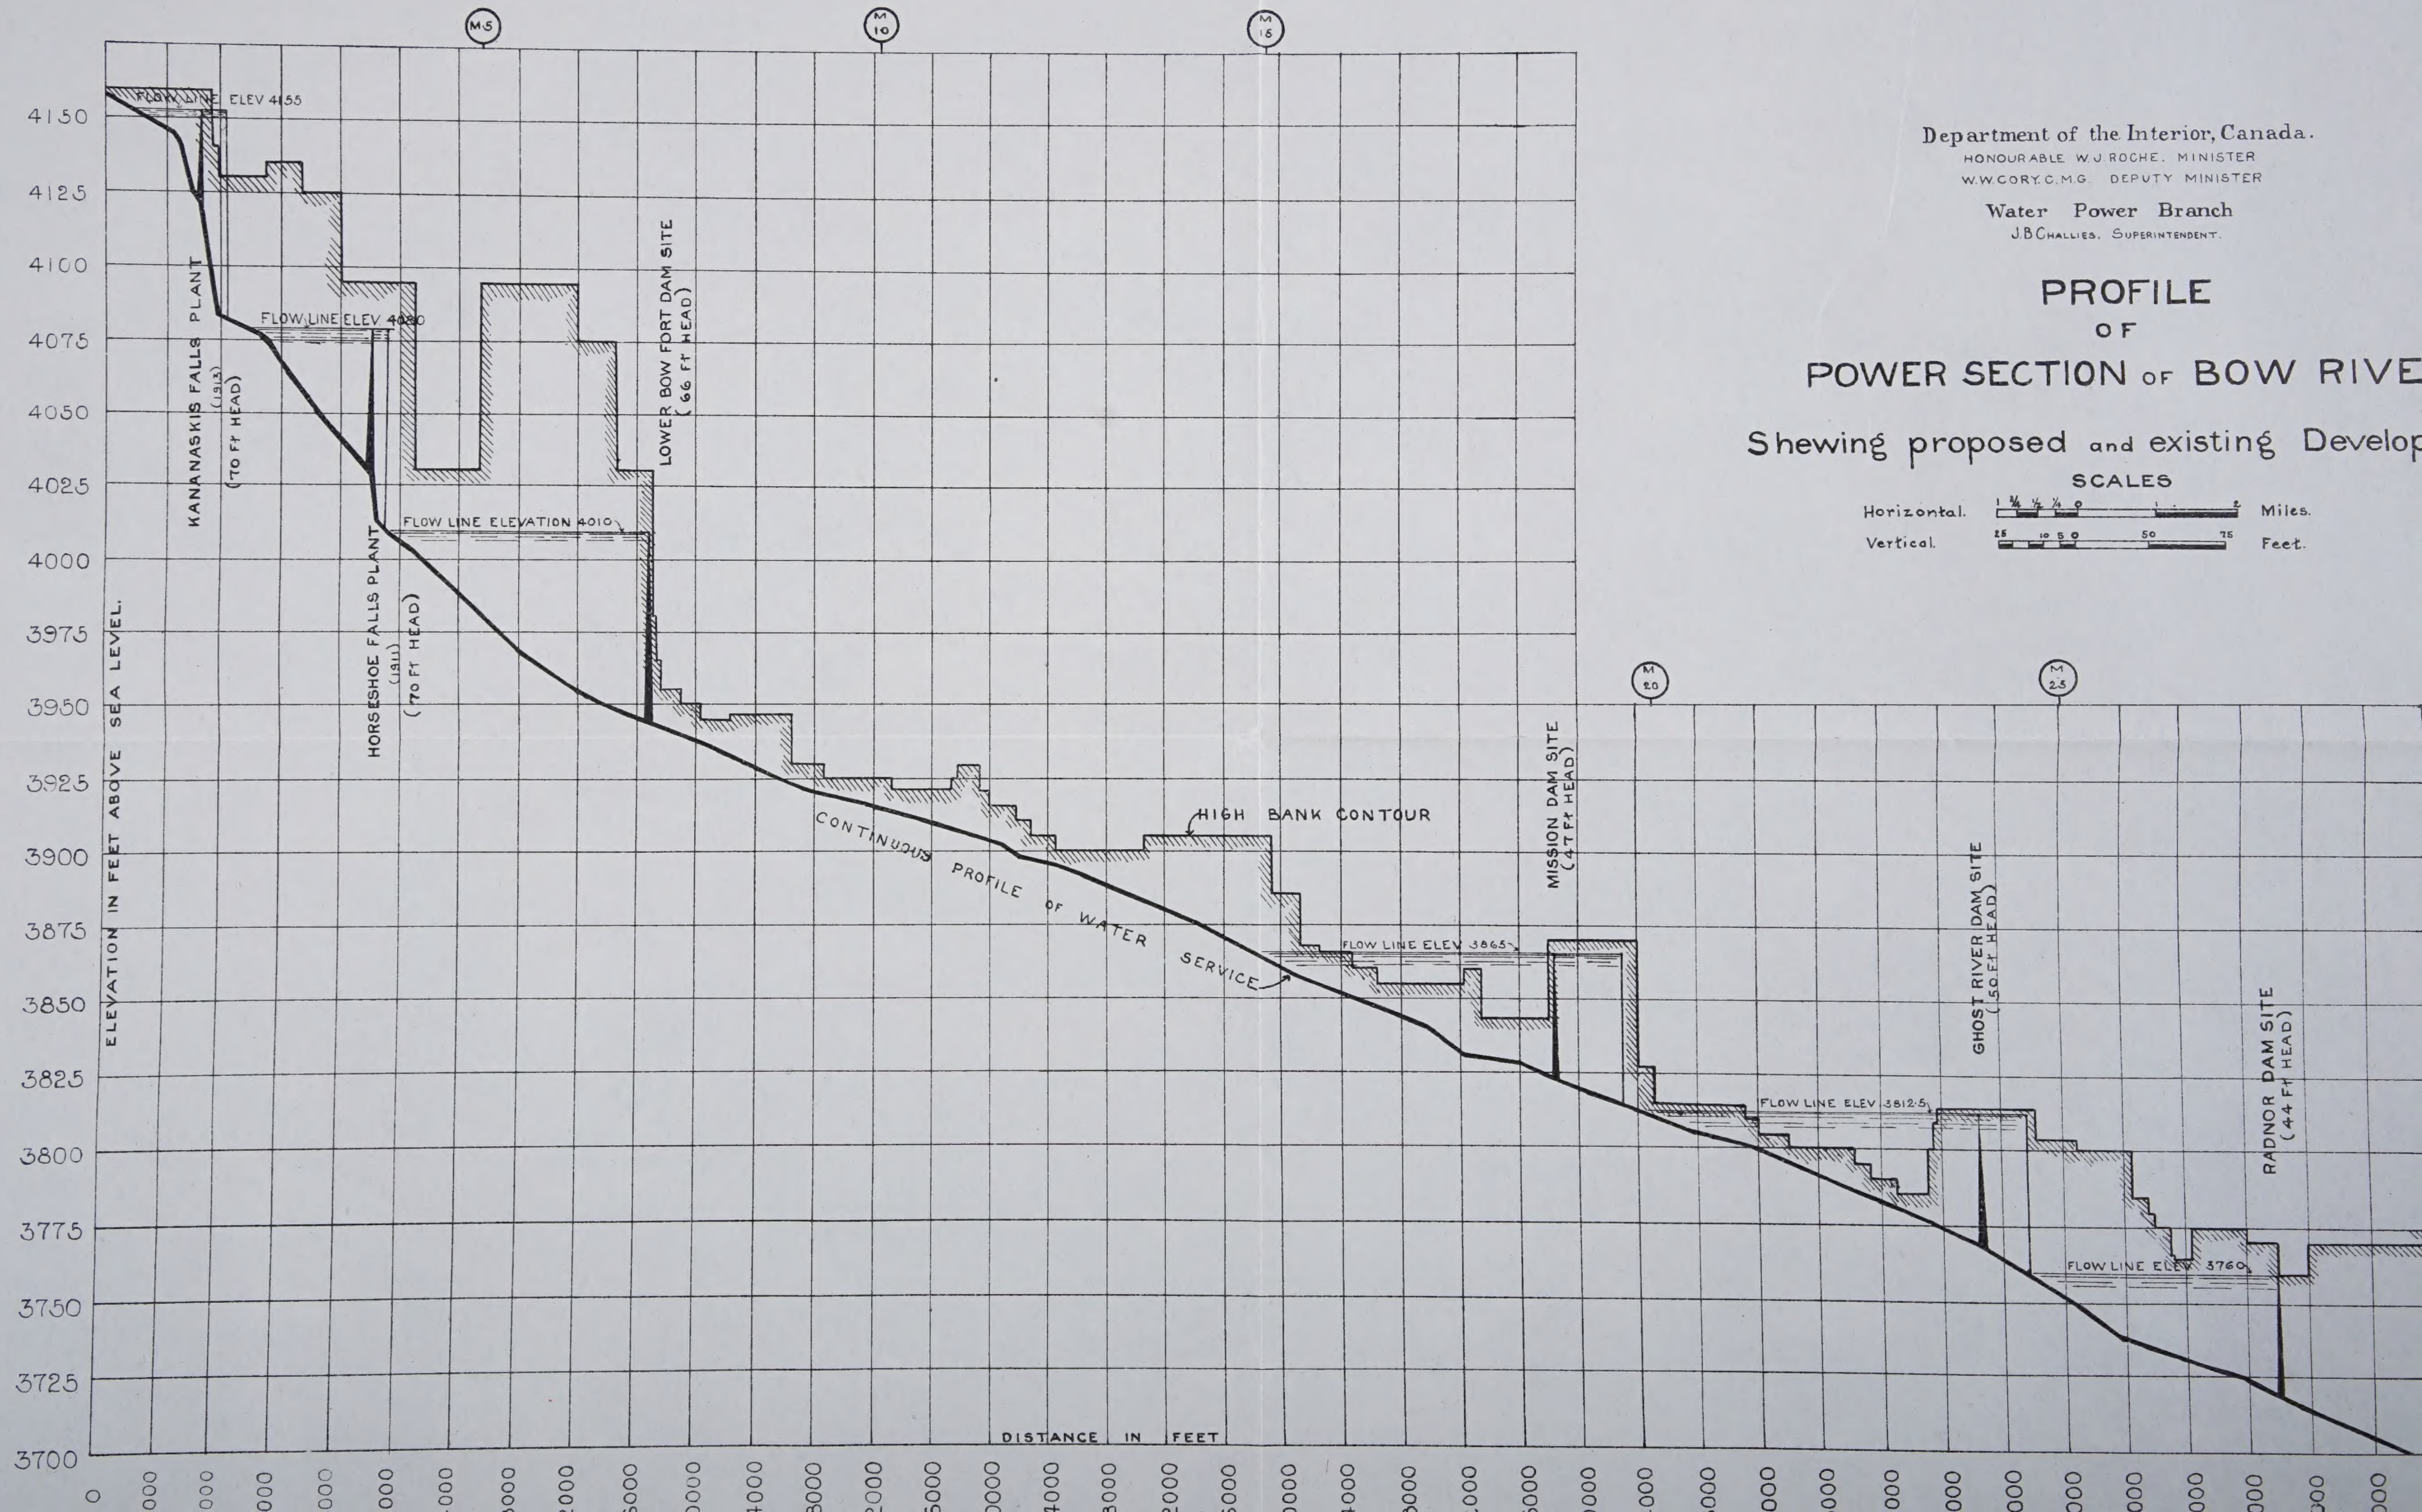


PLATE Nº 3

Department of the Interior, Canada.
HONOURABLE W.J. ROCHE. MINISTER
W.W. CORY, C.M.G. DEPUTY MINISTER

Water Power Branch
J.B. CHALLIES. SUPERINTENDENT.


PROFILE
OF
POWER SECTION OF BOW RIVER

Shewing proposed and existing Developments.

SCALES

Horizontal. 1 ¾ ½ ¼ 0 1 2 Miles.

Vertical. 25 10 5 0 50 75 Feet.

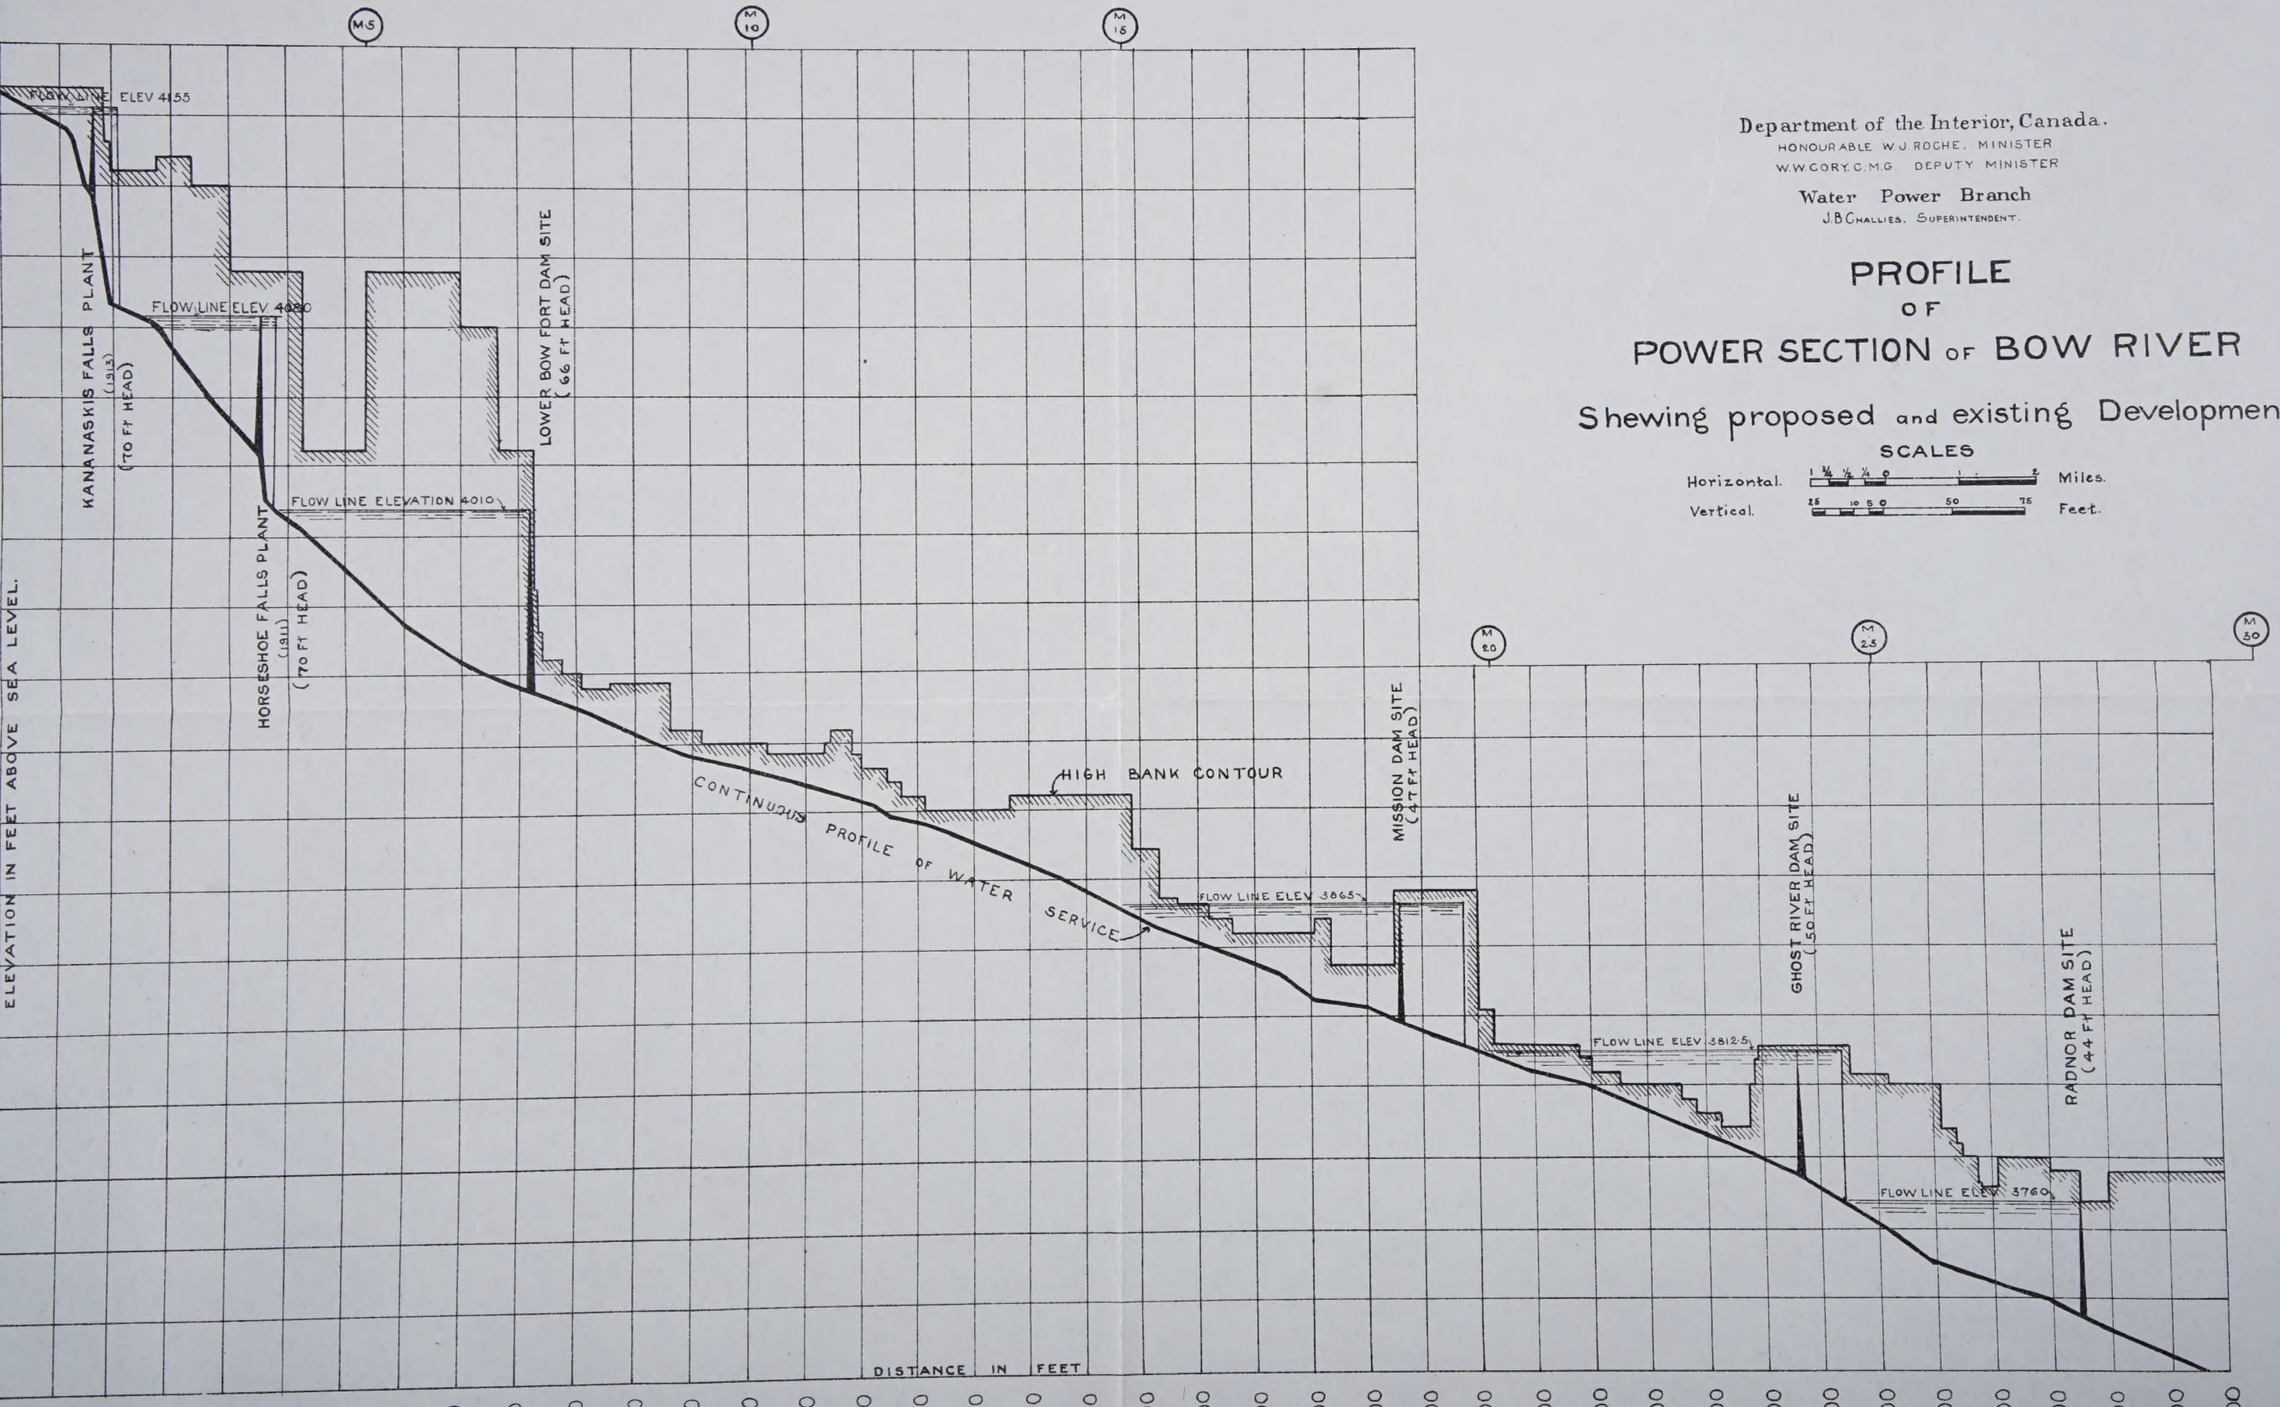

Department of the Interior, Canada.
HONOURABLE W.J. ROCHE. MINISTER
W.W. CORY, C.M.G. DEPUTY MINISTER
Water Power Branch
J.B. CHALLIES. SUPERINTENDENT.


PROFILE
OF
POWER SECTION OF BOW RIVER

Shewing proposed and existing Developments.

SCALES

Horizontal. 1 ¼ ½ ¼ 0 1 2 Miles.

Vertical. 25 10 5 0 50 75 Feet.

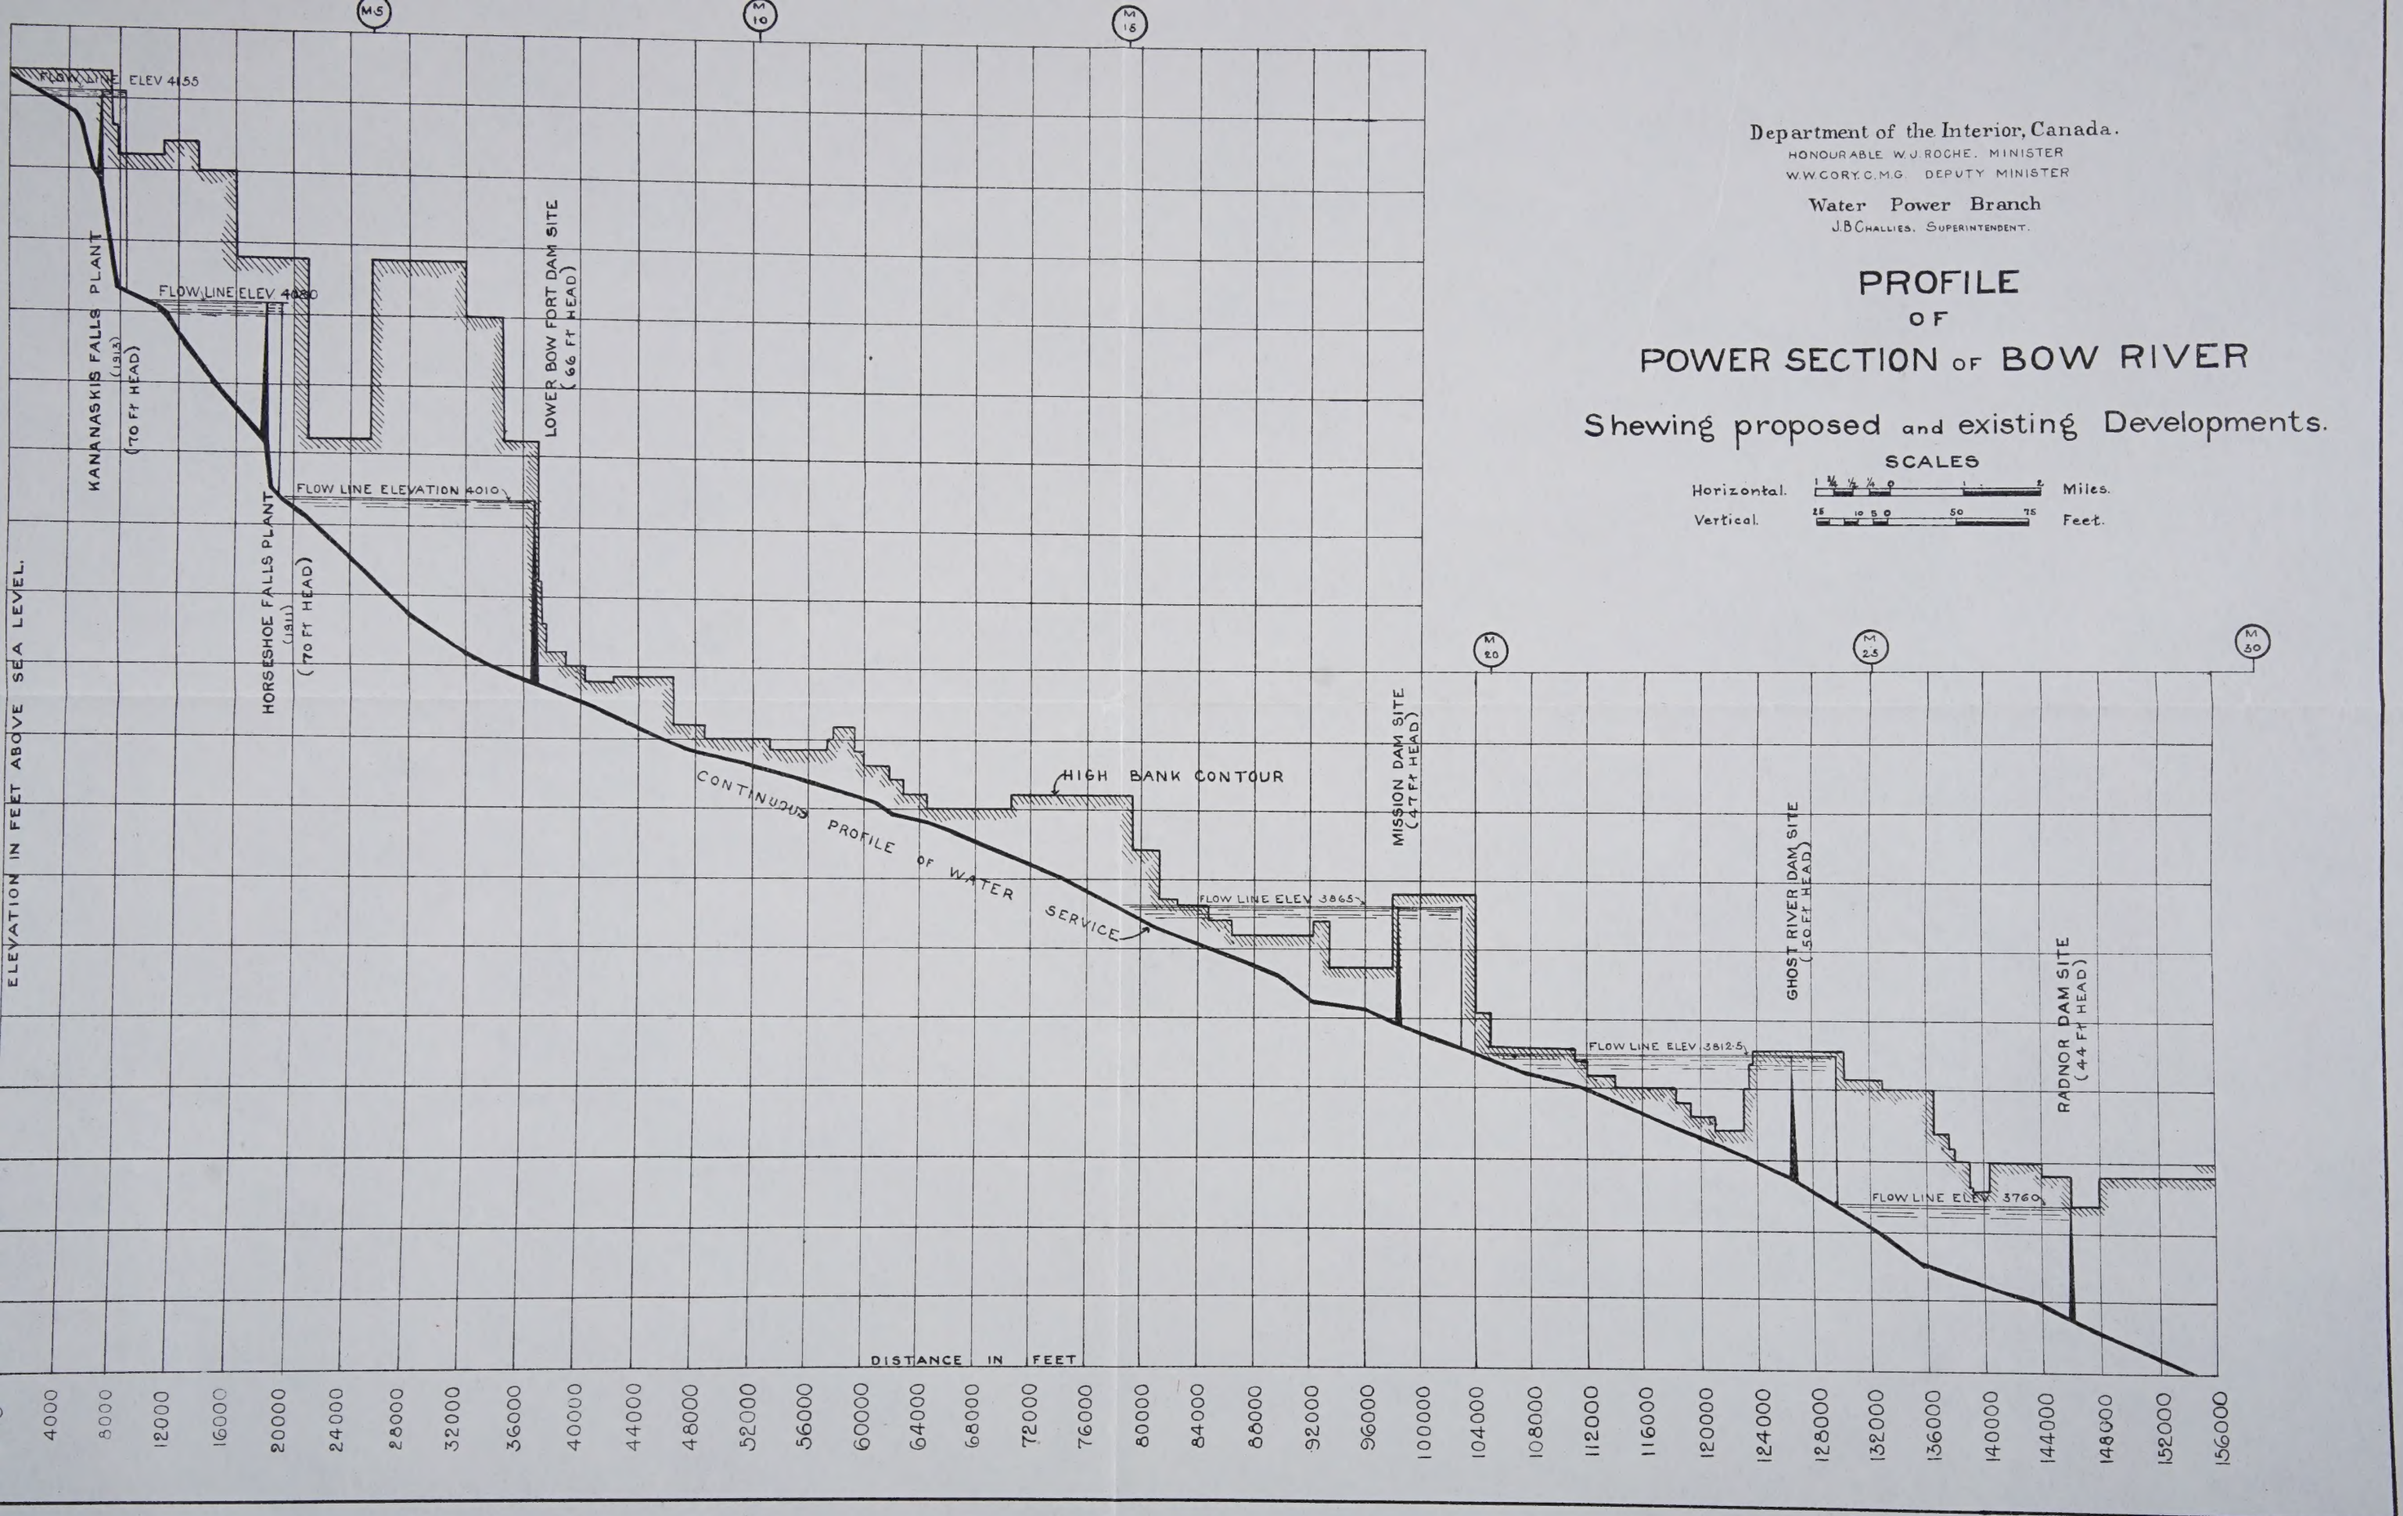

Department of the Interior, Canada.
HONOURABLE W.J. ROCHE. MINISTER
W.W. CORY, C.M.G. DEPUTY MINISTER
Water Power Branch
J.B. CHALLIES, SUPERINTENDENT.

PROFILE OF POWER SECTION OF BOW RIVE

Shewing proposed and existing Develo

SCALES

Horizontal. 1 ⅝ ½ ⅜ 0 1 2 Miles.

Vertical. 25 10 5 0 50 75 Feet.

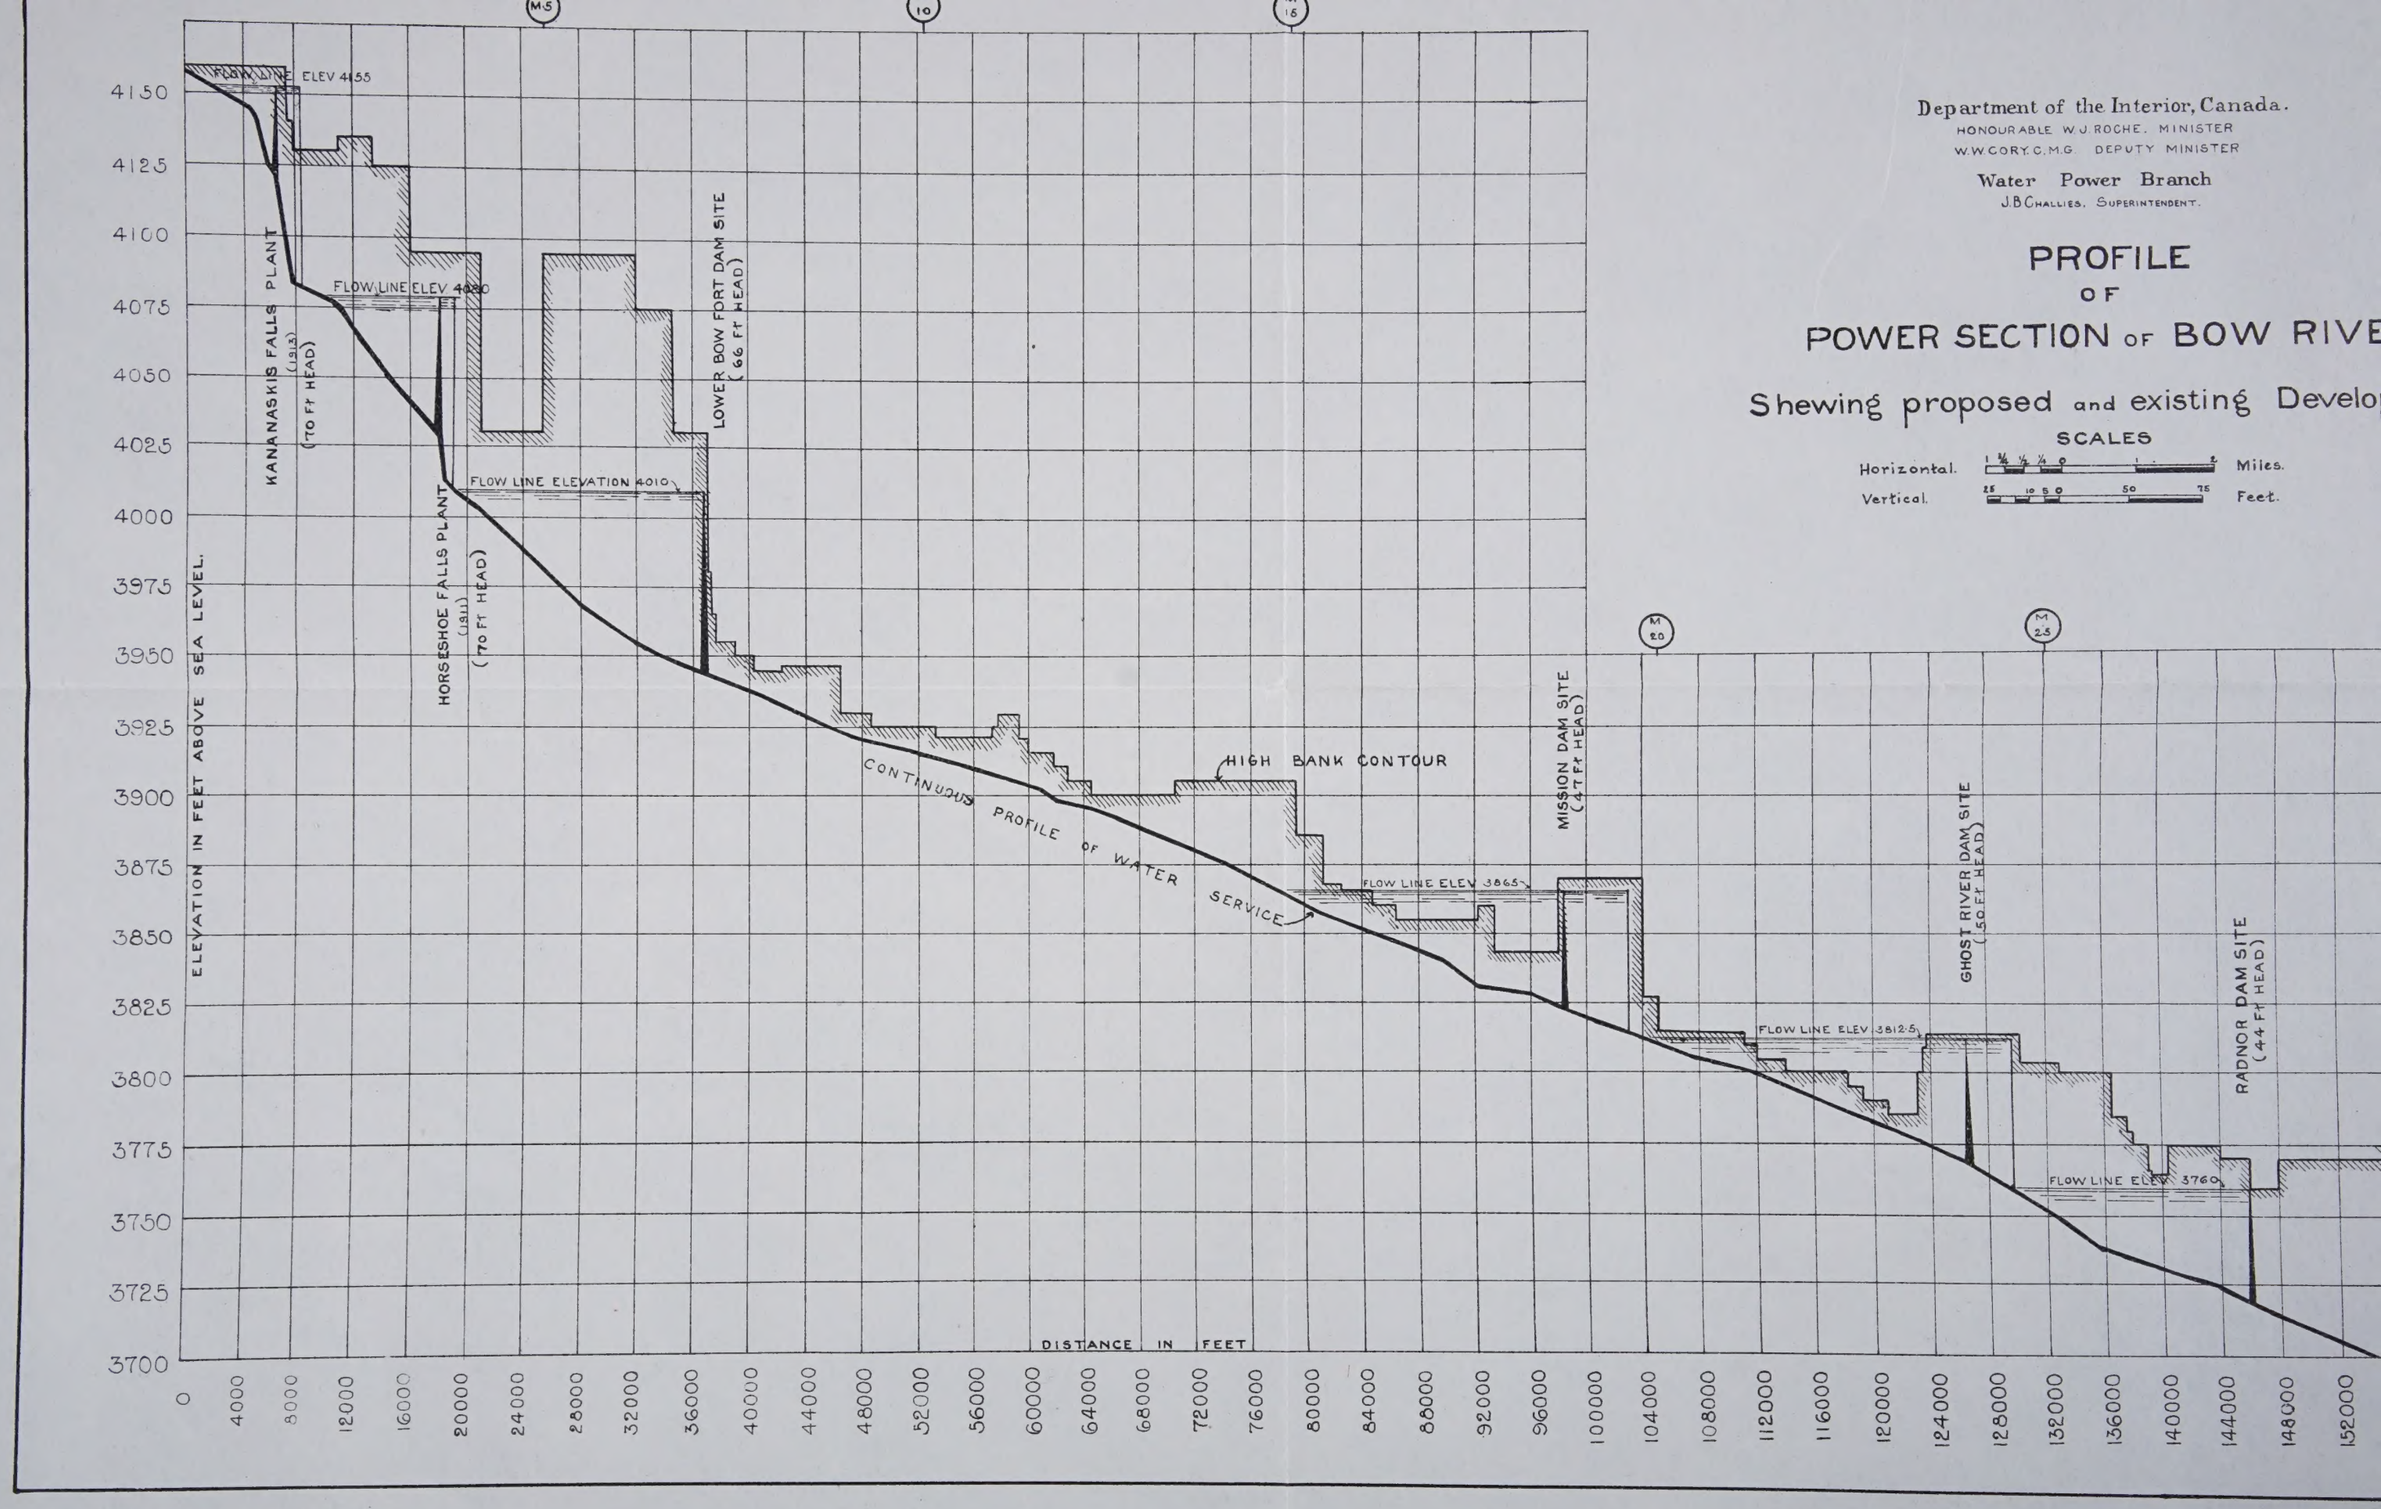


PLATE No 3

UAA-1974-169-9/2/7/6/37-007

UAA-1974-169-9